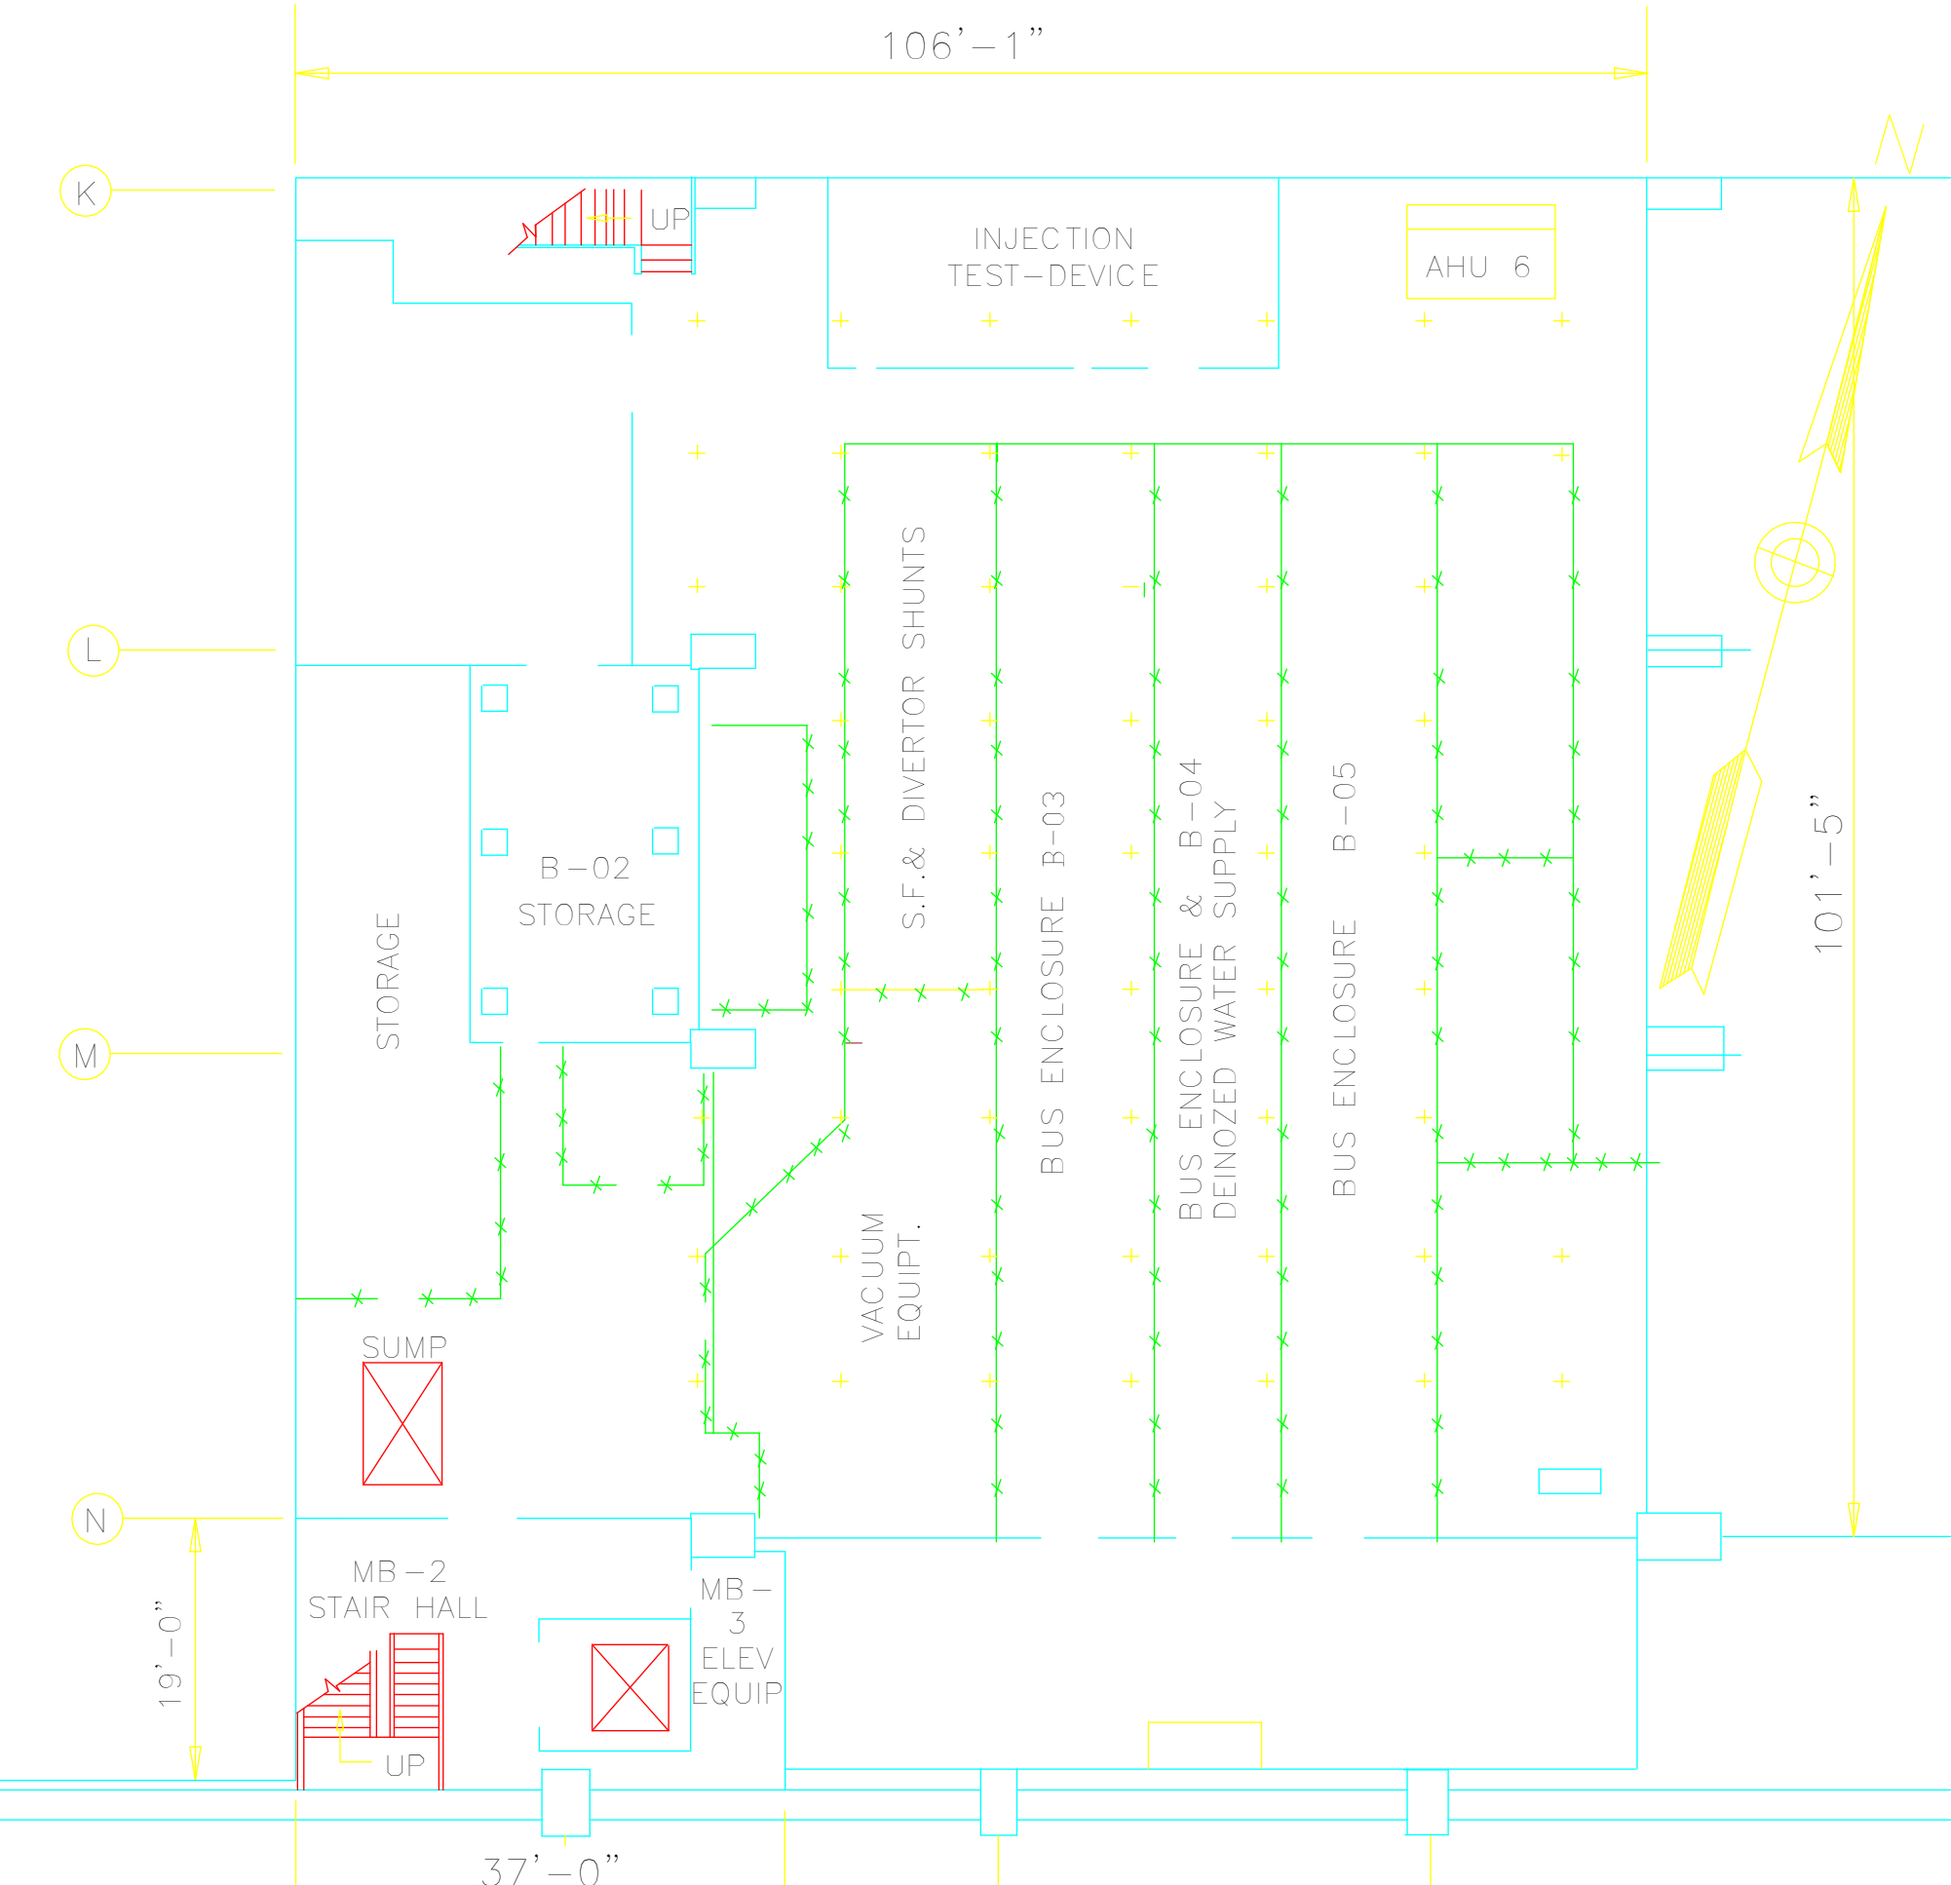
106'-1"
K
L
M
N
UP
INJECTION
TEST-DEVICE
AHU 6
S.F.& DIVERTOR SHUNTS
BUS ENCLOSURE B-03
BUS ENCLOSURE & B-04
DEINOZED WATER SUPPLY
BUS ENCLOSURE B-05
101'-5"
B-02
STORAGE
STORAGE
VACUUM
EQUIPT.
SUMP
MB-2
STAIR HALL
MB-
3
ELEV
EQUIP
UP
19'-0"
37'-0"